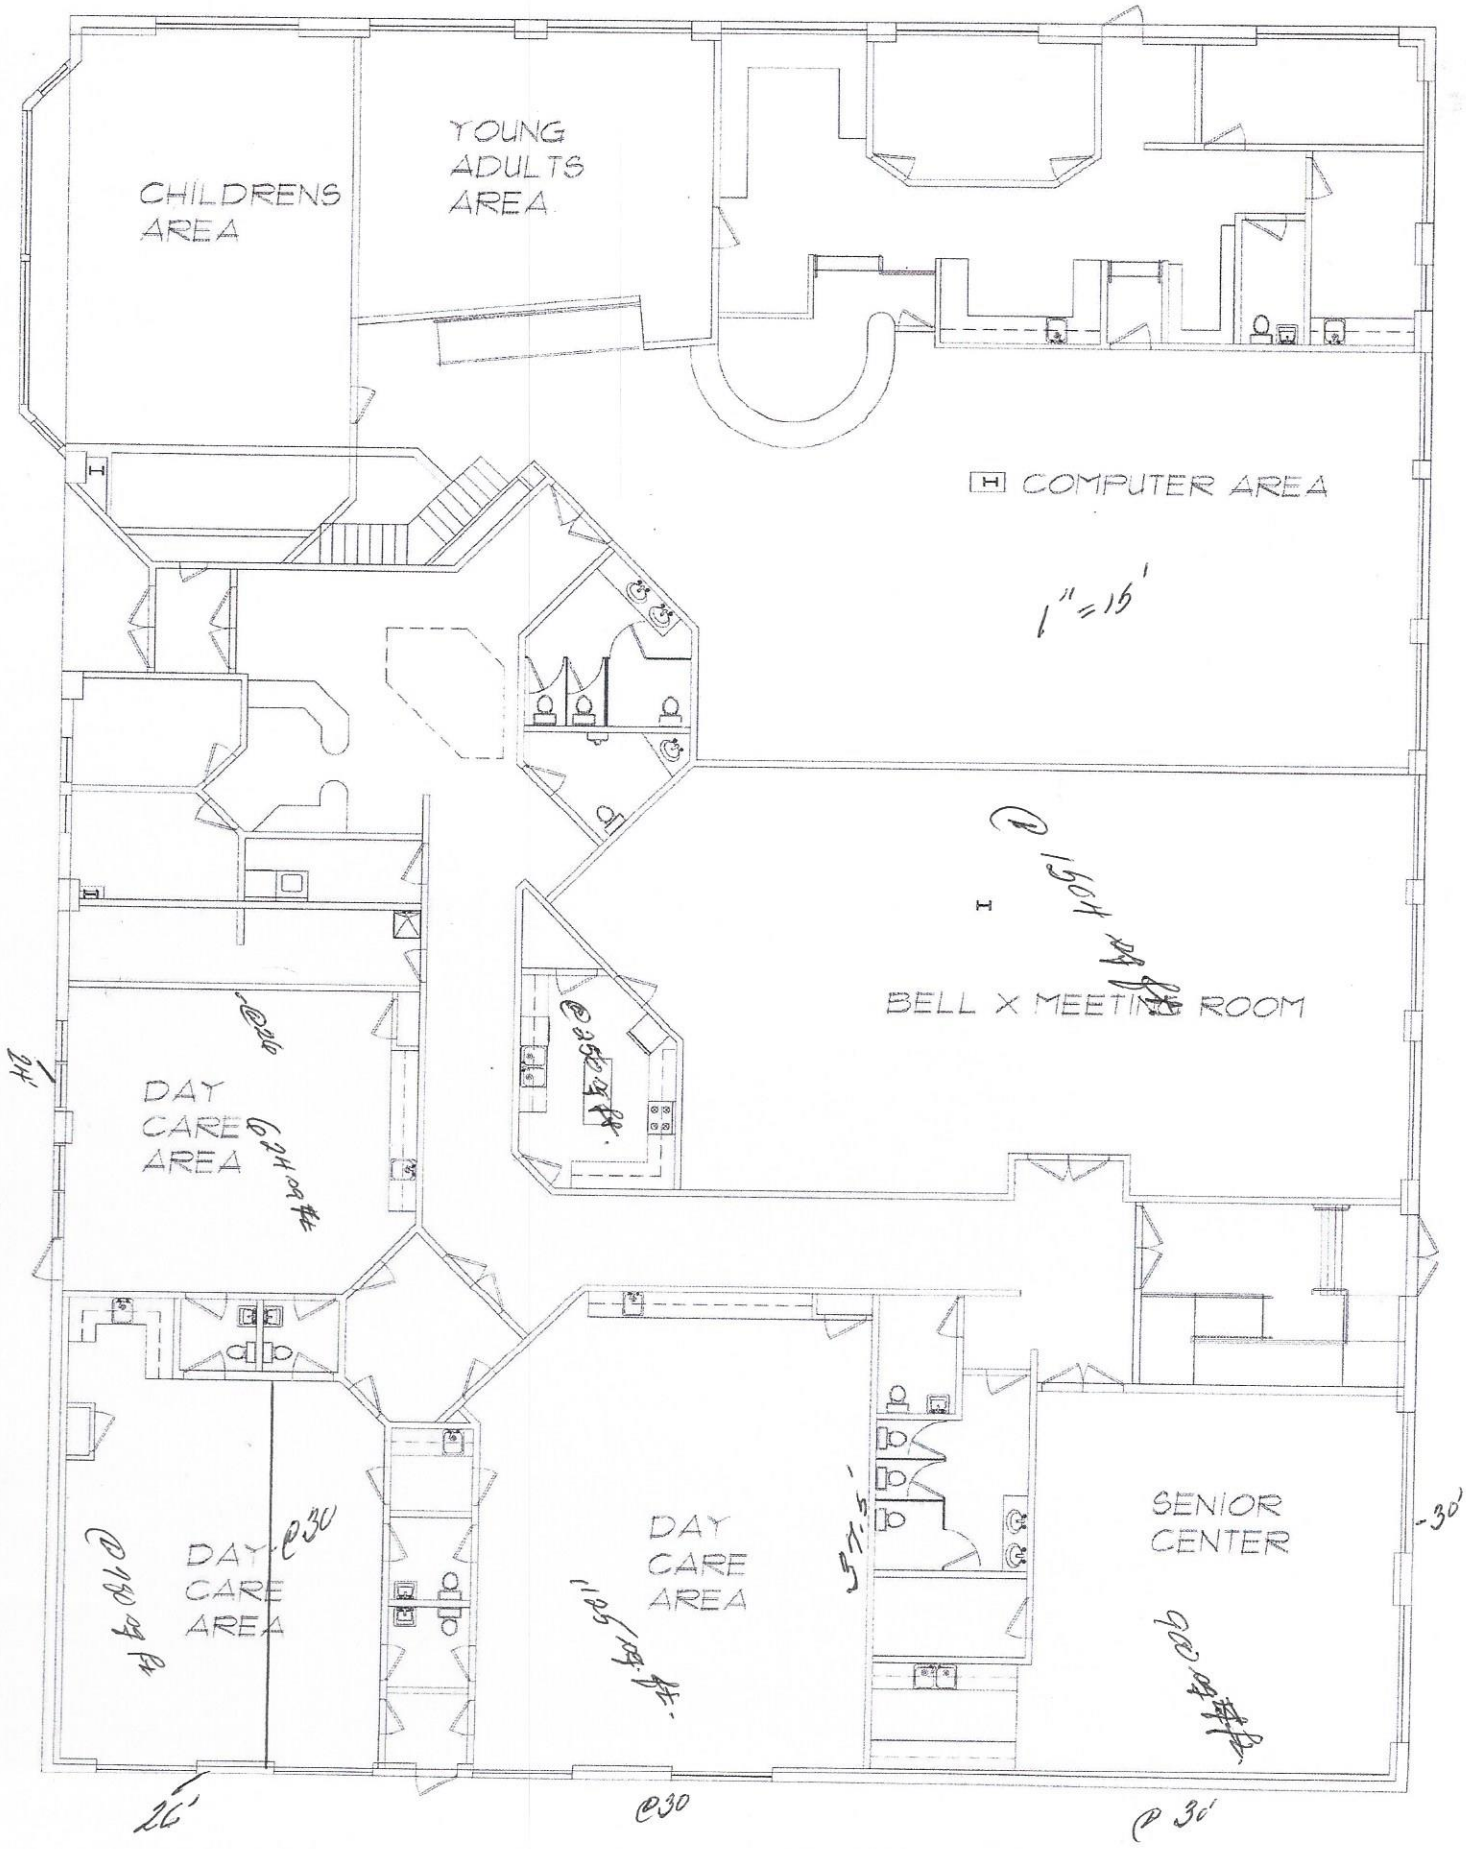
CHILDRENS AREA
YOUNG ADULTS AREA
COMPUTER AREA
1" = 15'
BELL X MEETING ROOM
DAY CARE AREA
DAY CARE AREA
DAY CARE AREA
SENIOR CENTER
24'
30'
20'
@30
@30